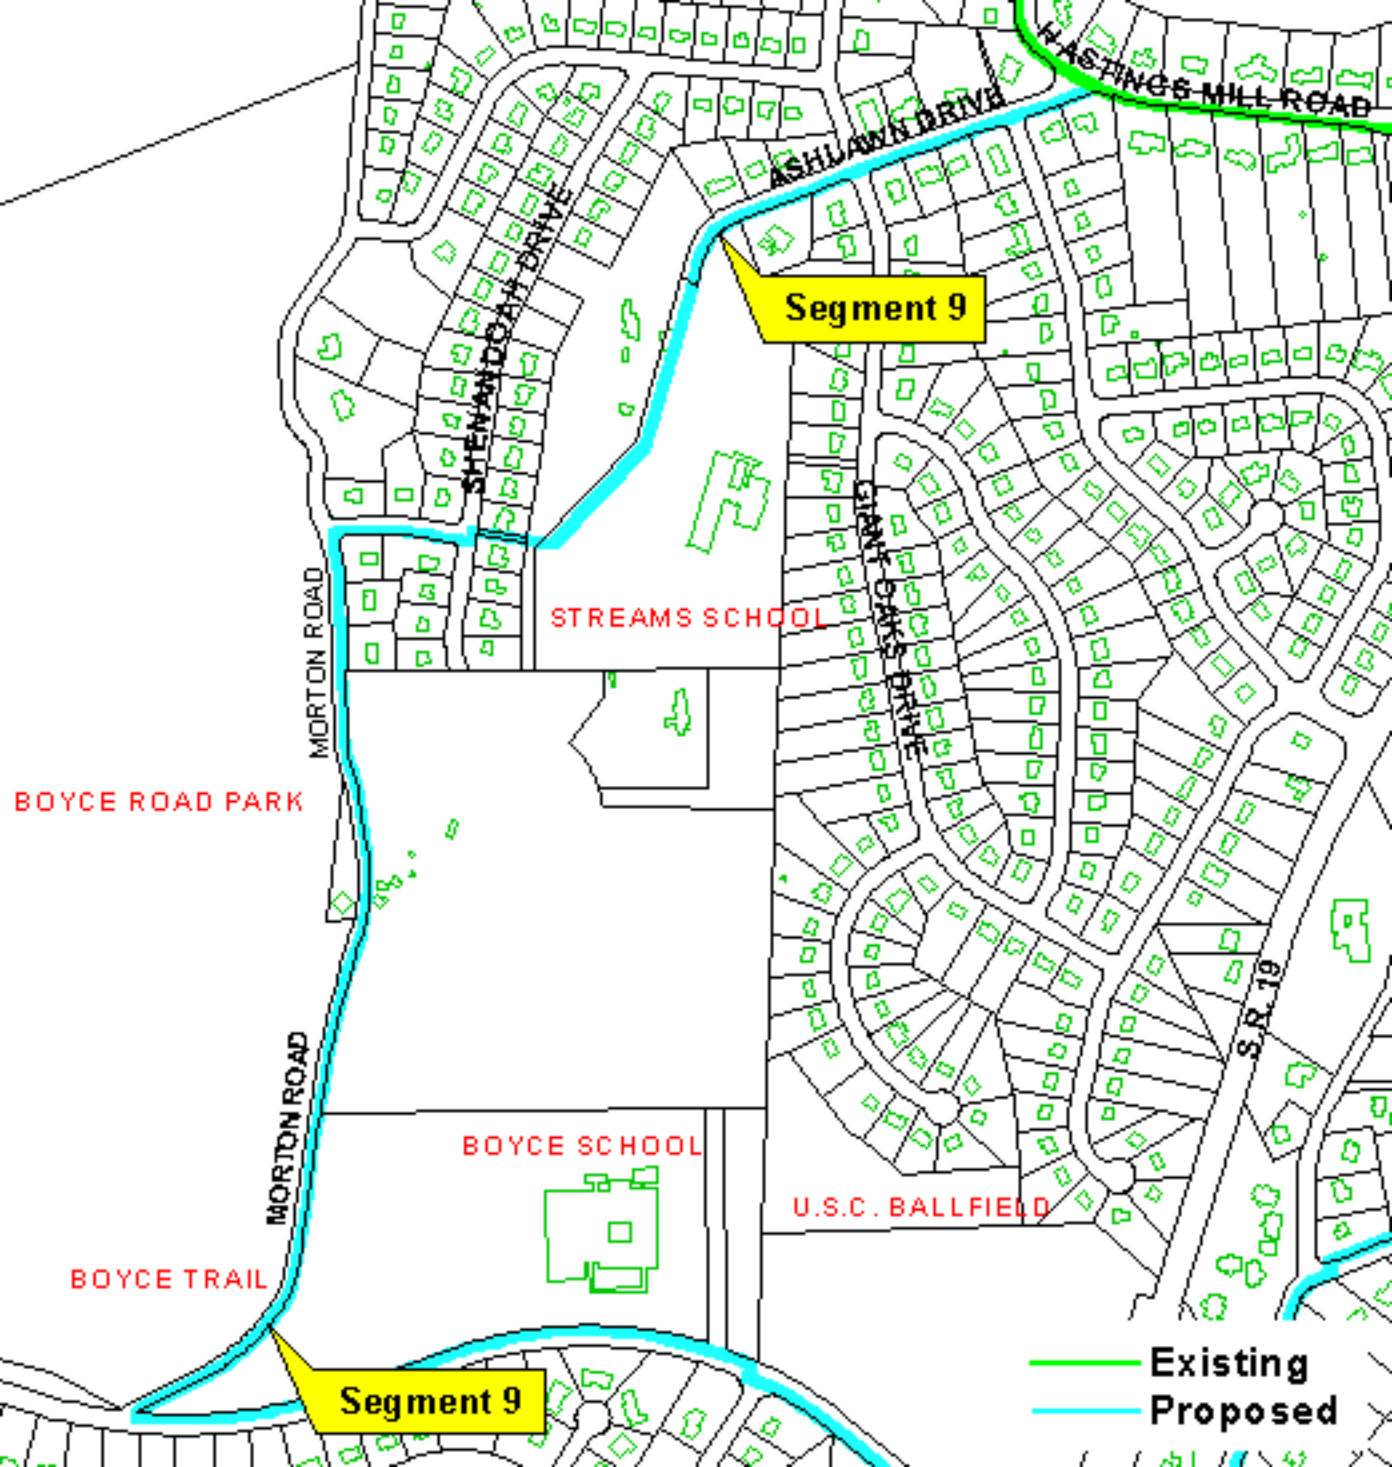
HASTINGS MILL ROAD
ASHLAWN DRIVE
SHENANDOAH DRIVE
Segment 9
STREAMS SCHOOL
MORTON ROAD
BOYCE ROAD PARK
MORTON ROAD
BOYCE SCHOOL
U.S.C. BALLFIELD
S.R. 19
BOYCE TRAIL
Segment 9
Existing
Proposed